CONFIRM IF ANY DOUBT

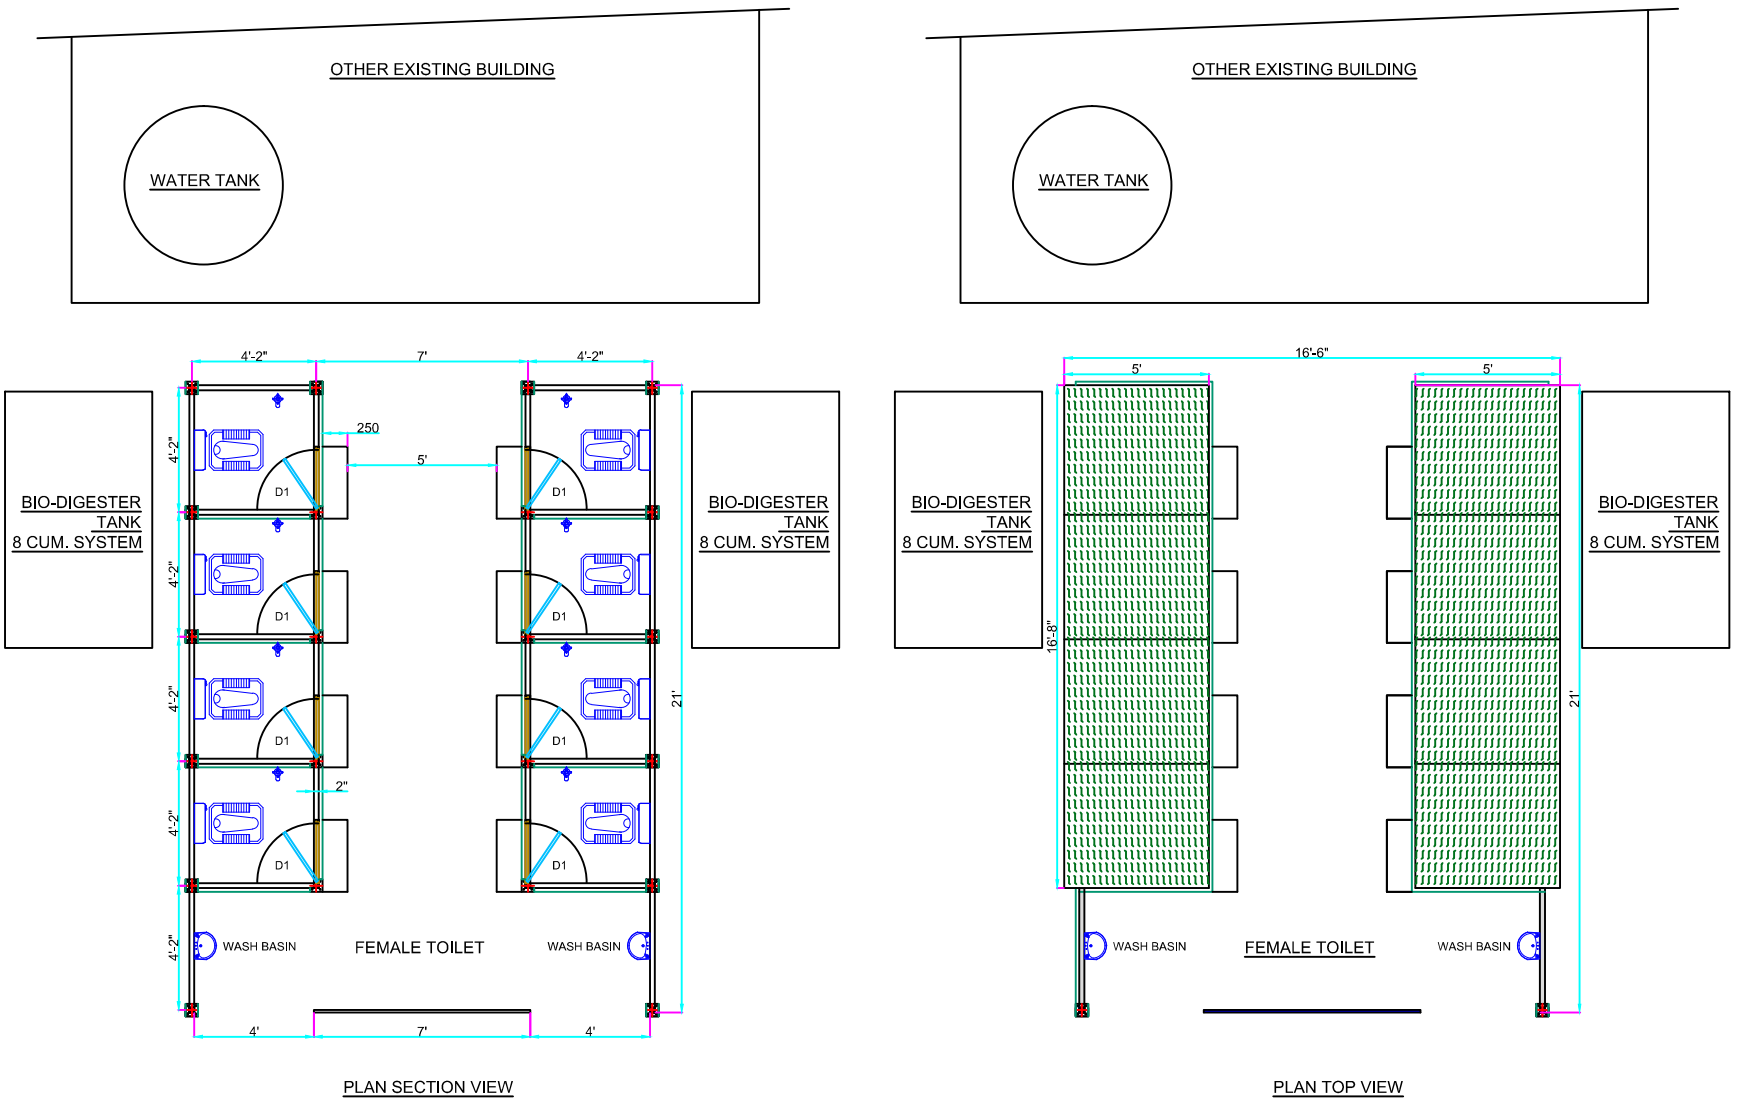

PLAN SECTION VIEW

PLAN TOP VIEW

Spesification of Openings		
Sym	Description	Size
D1	Door	2'-0"X6'-0"

THIS DRAWING IS A PRIVATE & CONFIDENTIAL COMMUNICATION & MUST NOT BE COPIED OR DISCLOSED TO A THIRD PARTY WITHOUT THE WRITTEN CONSENT OF ARKIN CREATIONS PVT.LTD.

ARKIN CREATIONS PVT. LTD
D-64-65, ROAD NO-5 GAZIPUR DAIRY FARM DELHI

		NAME	DATE
	SCALE. 1:10		
	DRG.BY	ARIF SAIFI	05.12.2013
WEIGHT: –	DESIGND BY.	ARIF SAIFI	05.12.2013
QTY: –	CHECKED BY:	M. JHA	05.12.2013
ALL DIMENSIONS ARE IN M.M. OTHERWISE SPECIFIED	APROVED BY:	M. JHA	05.12.2013
MATERIAL: –	CLIENT:- LMS COLLAGE (ARTS SECTION)		

TITLE : –
SECTION AND TOP PLAN OF EIGHT TOILETS (OPTION-01)

DRG.NO. - ACPL/

DRG. DATA 01/02 REV: –